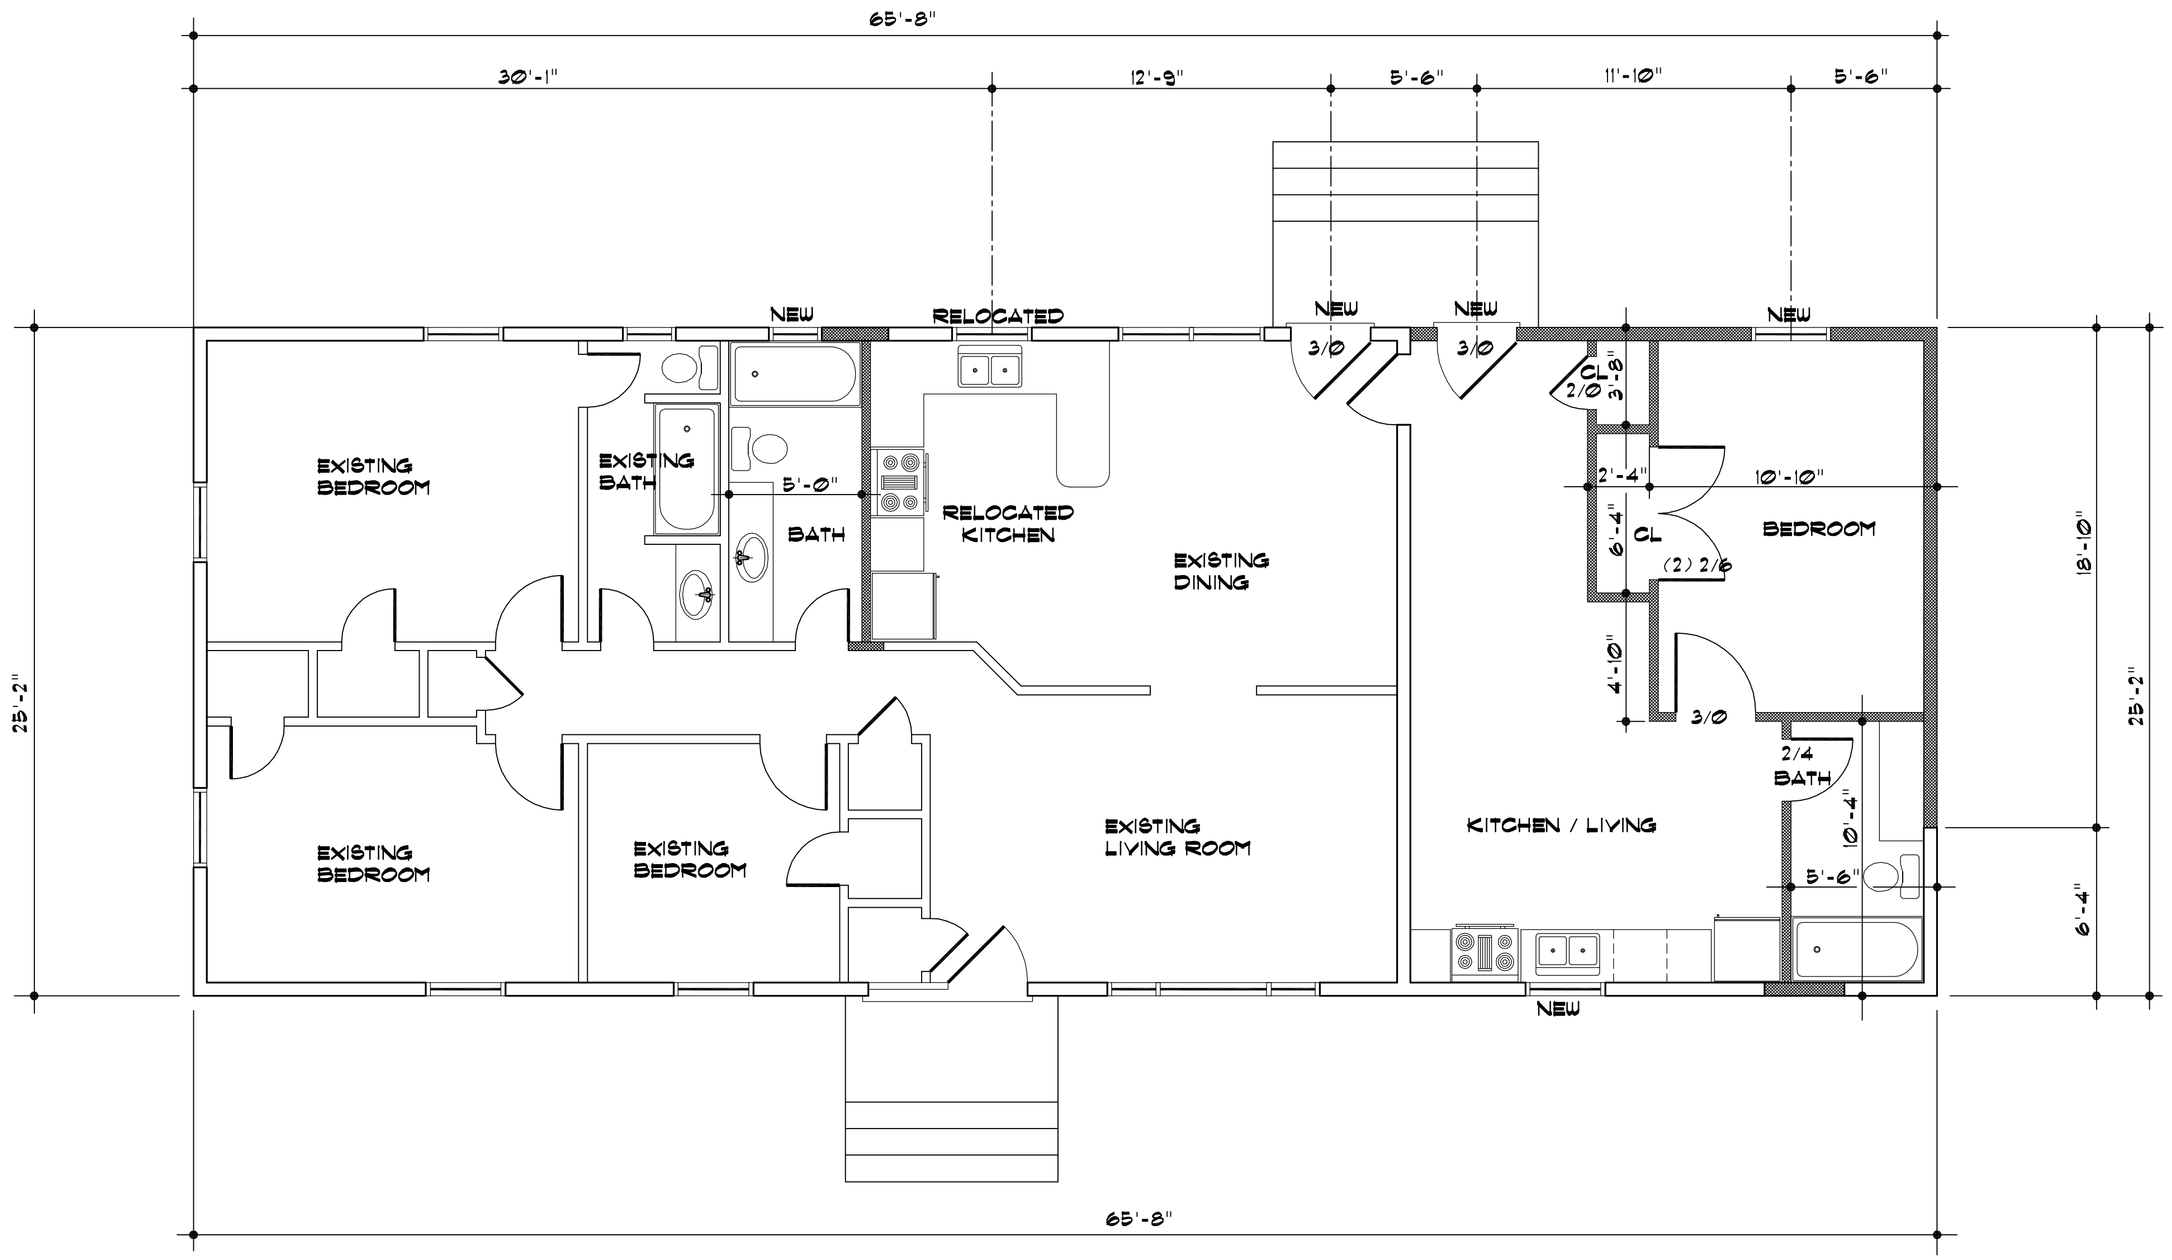

FLOOR PLAN

1/4" = 1'-0"

FLOOR PLAN

NO.	REVISION / ISSUE	DATE
	FINAL FLOOR PLAN	4-14-2008

DAVID L. BATIE
ARCHITECT

107 S. BAYWOOD LANE
GREENVILLE, NC 27834
252.756.6065
e-mail: batied@ecu.edu

PROJECT NAME AND ADDRESS

RELOCATED PRIVATE RESIDENCE

SOUTH CHARLOTTE BAPTIST CHURCH
DORMAN ROAD (S.R. 3637) PINEVILLE, NC

PASTOR CHARLIE SCOTT

PROJECT 04122008	SHEET A101
DATE APRIL 12, 2008	
SCALE AS NOTED	